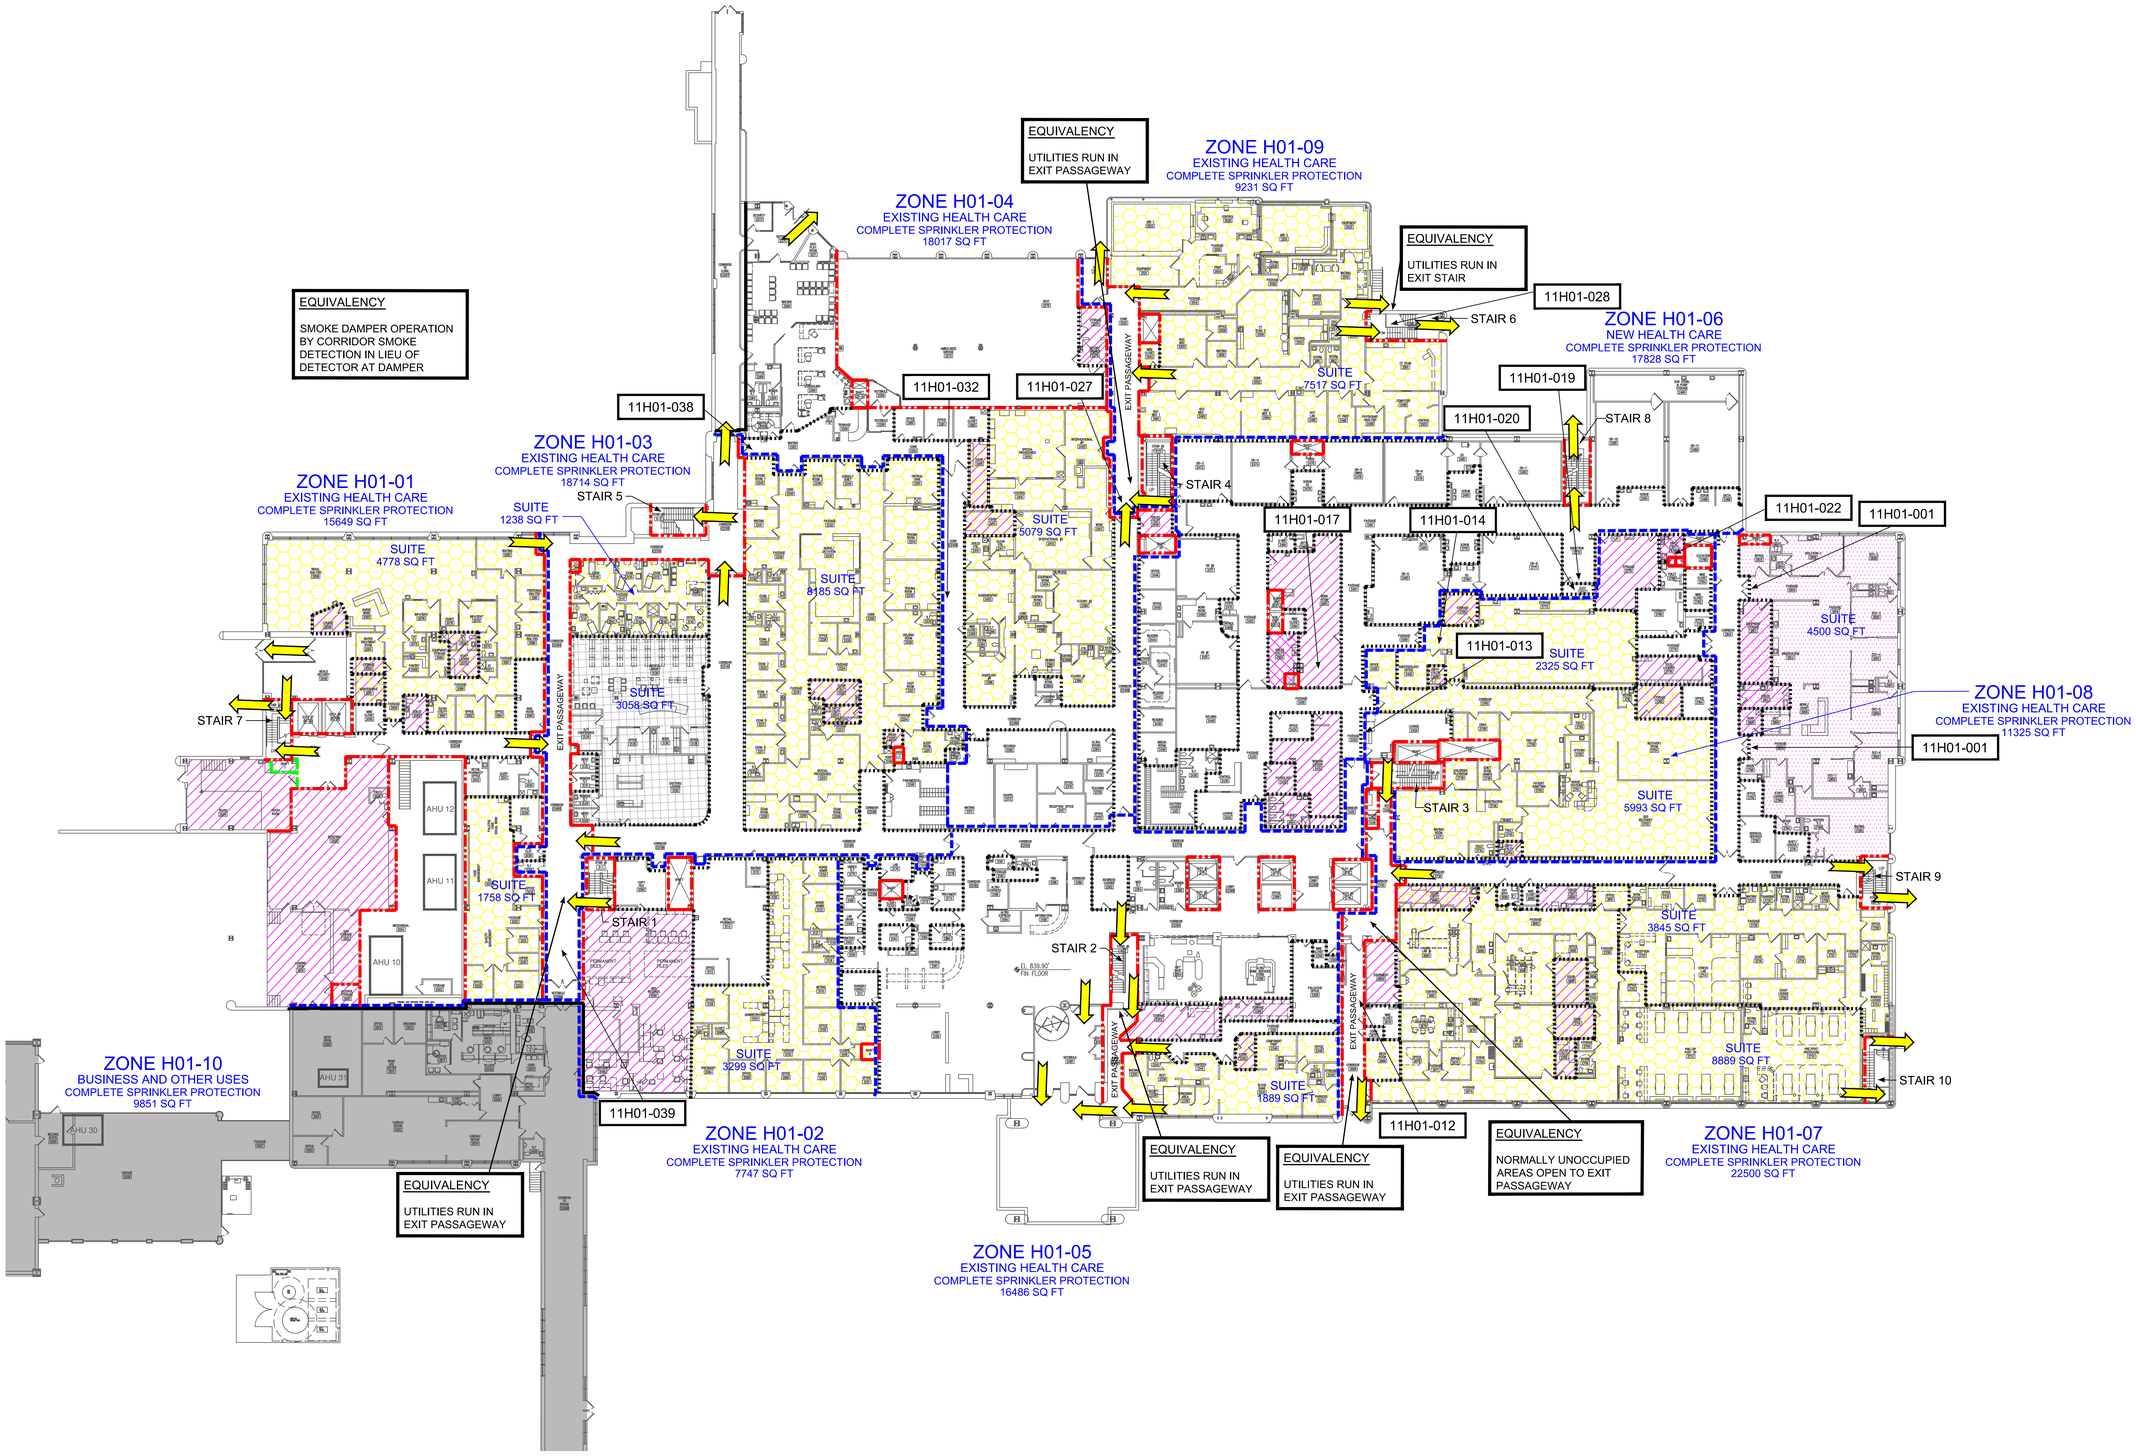

FIRST FLOOR
SCALE: 3/64" = 1'-0"

KOFFEL ASSOCIATES
Fire Protection ENGINEERS®
8815 CENTRE PARK DRIVE, SUITE 200 COLUMBIA, MD 21045
410-750-2246 (BALT) 410-750-2588 (FAX)

LIFE SAFETY SYMBOLS

- BUILDING SEPARATION
- 3 HOUR FIRE BARRIER
- 2 HOUR FIRE BARRIER
- 1 HOUR FIRE BARRIER
- 1/2 HOUR FIRE BARRIER
- SMOKE BARRIER
- SMOKE RESISTIVE BARRIER
- EXIT
- NOT INCLUDED IN SOC
- CHUTES/ACCESS/DISCHARGE
- HAZARDOUS AREA
- SLEEPING SUITE
- NON-SLEEPING SUITE
- NON-PATIENT SUITE
- XX-XX FINDING NUMBER

REVISIONS

NO	DATE	DESCRIPTION

SAMPLE HOSPITAL
PROJECT TITLE

KEY PLAN

XXXX-XX	XXX X, XXXX
KA PROJECT NO	SUBMITTAL DATE
AS NOTED	XXXX
DRAWING SCALE	DESIGNED BY
XXXX	XXXX
REVIEWED BY	DRAWN BY

LIFE SAFETY PLAN
BUILDING A
FIRST FLOOR
SHEET TITLE

LS.1.0
DRAWING NUMBER